


#330

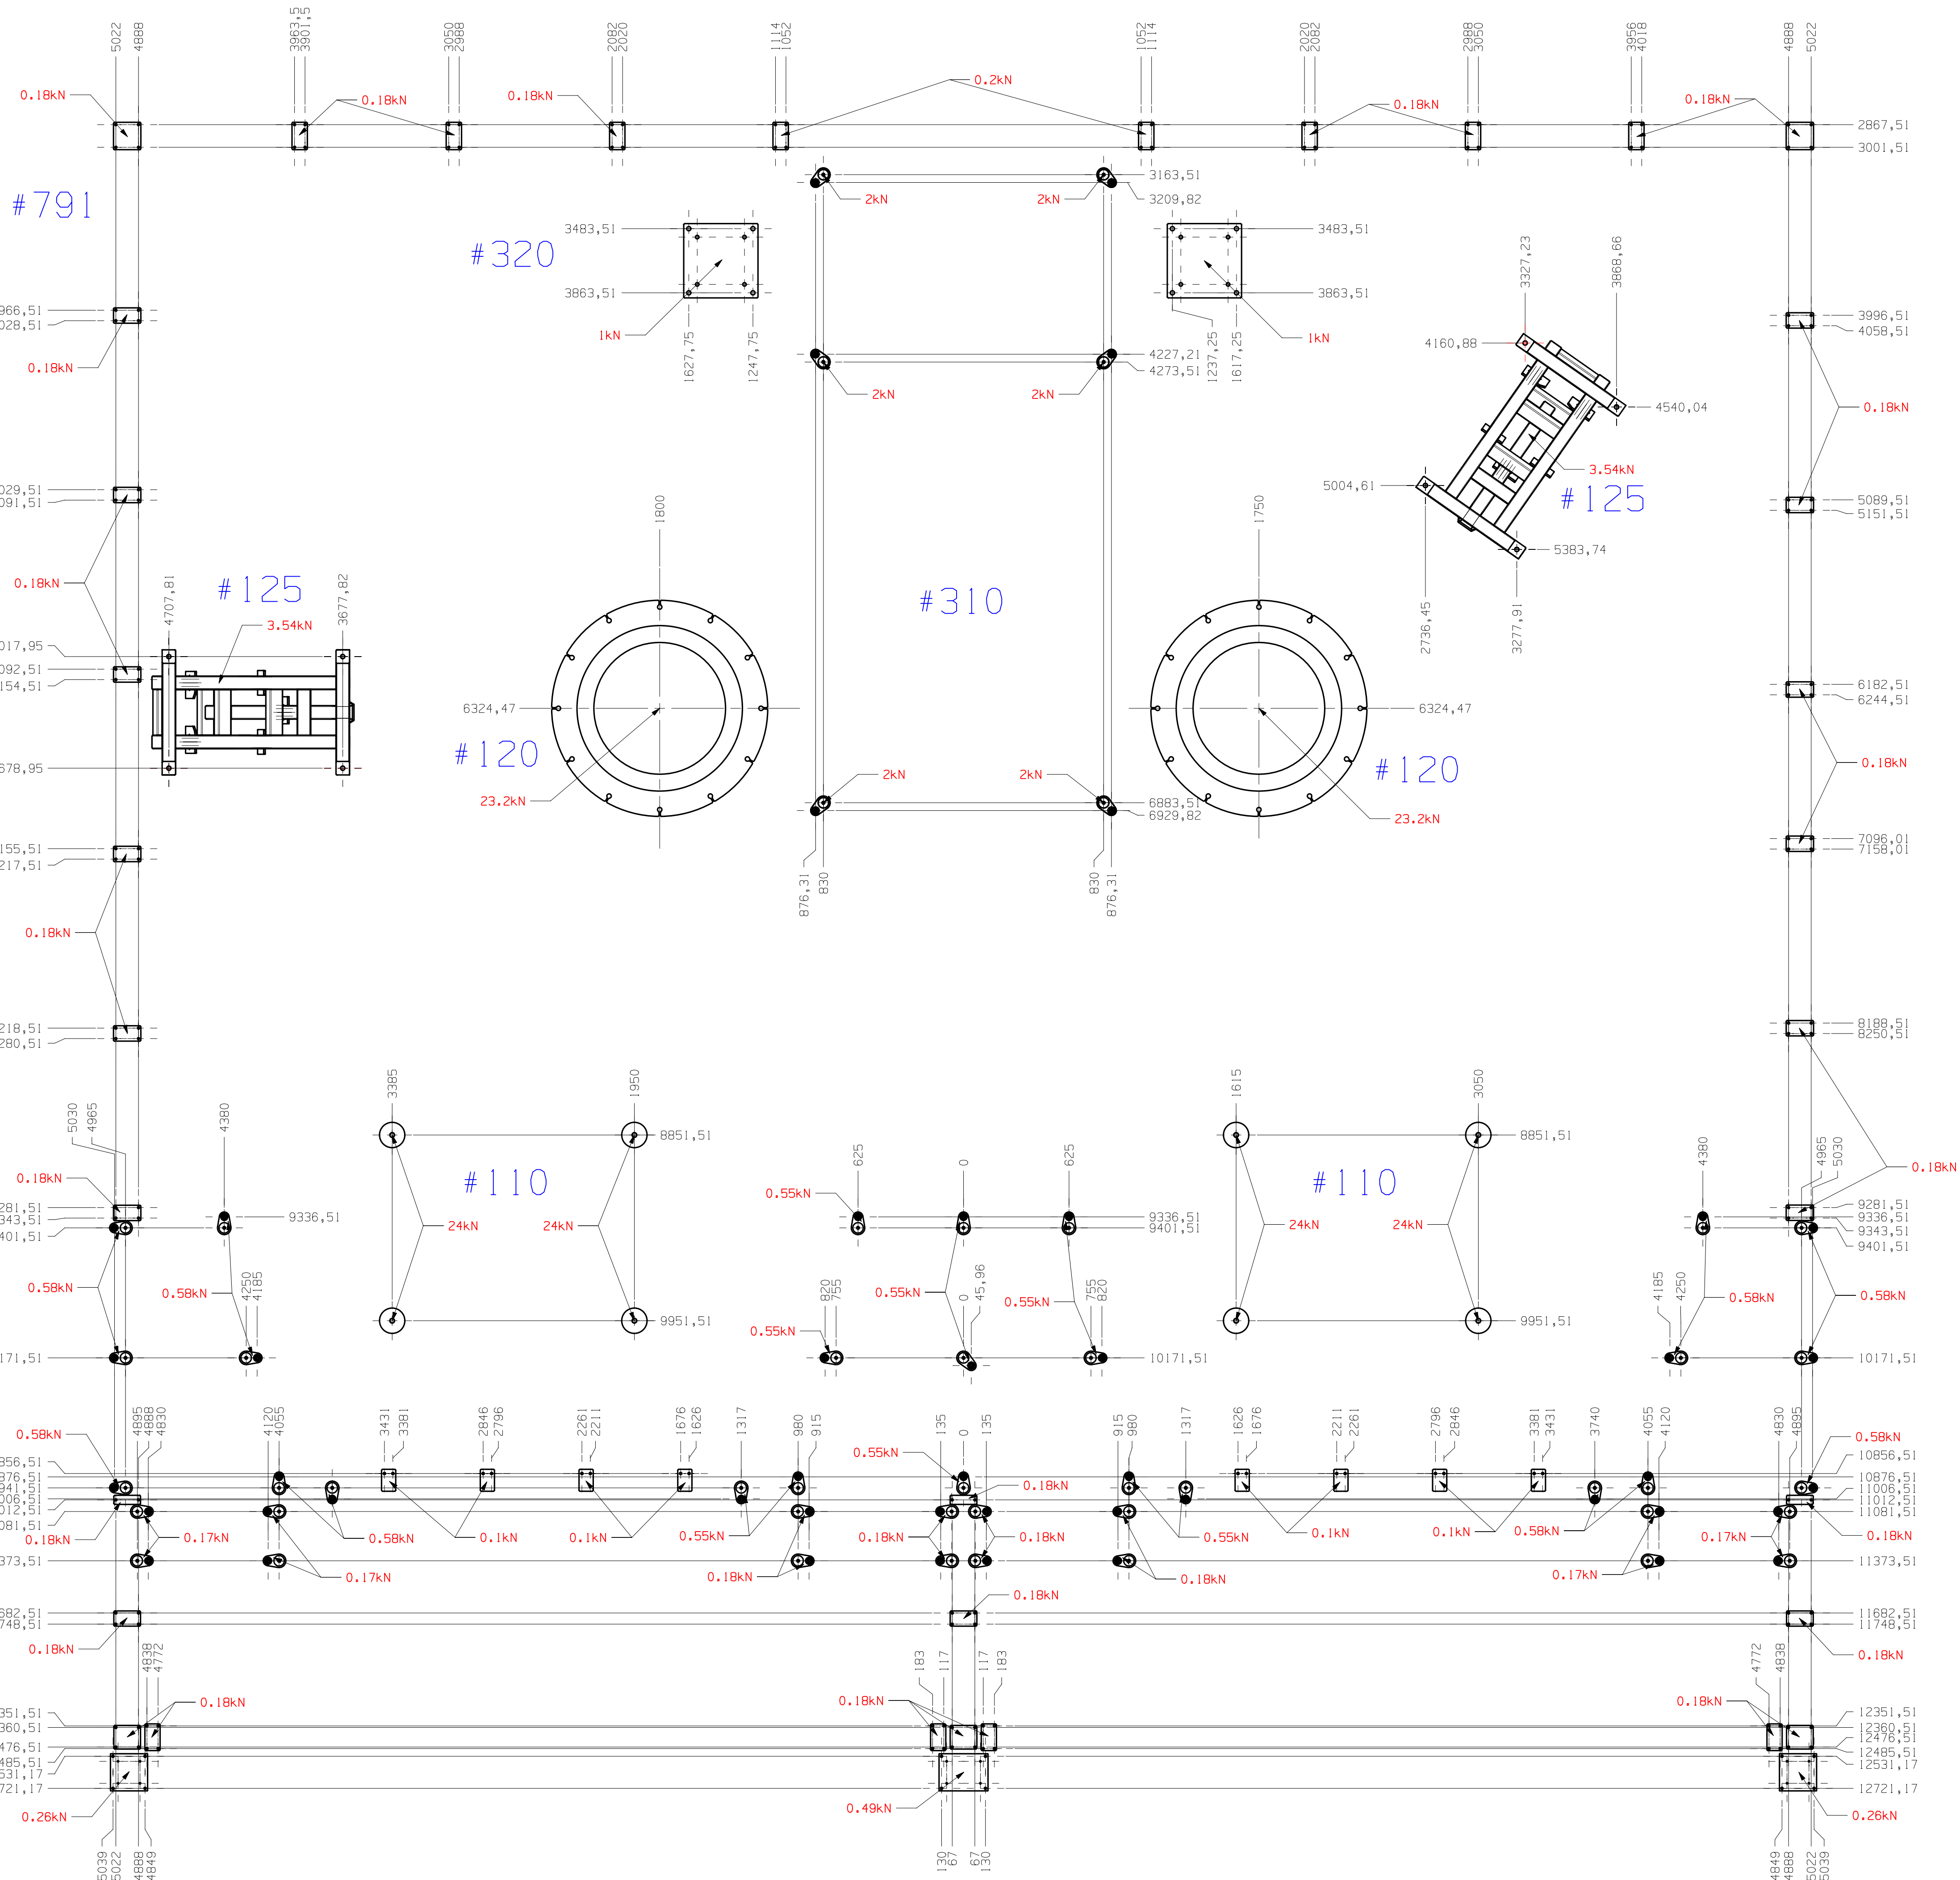

GLASS SIZE:
min.: 500x 500 mm
max.: 1830x 3048 mm

Concrete quality:
C 20/25 - C 50/60
(according to DIN EN
206:2017-01
and DIN 1045-2:2008-08)
or similar
Min. thickness: 250 mm
Flatness: 3 mm

Pos.	Designation	Drawing No	Mass
110	Turn Table	801.04.110000	10400kg
120	Robot	801.04.120000	2320kg
125	Tool Rack	801.04.125000	354kg
310	Lay Down Conveyor	801.04.310000	800kg
320	Laser Marking	801.04.320000	200kg
330	WM Entry Conveyor	801.04.330000	800kg
791	Safety Fences	801.04.791000	400kg

OLBRICHT		Name		Date	Signature	Copyright and the property of OLBRICHT AG without reservation of OLBRICHT AG. In particular, distribution to third parties, modification and use for other purposes without license is prohibited.	
Drawn By		AHMET ALGUR		27.03.2020			
Designed By		AHMET ALGUR					
Controlled By		HAKAN SEN					
Approved By		HAKAN SEN					
Unless Otherwise Specified;		General Tolerances DIN ISO 2768-1 medium		Format		Scale	
Weld Construction DIN ISO 13920 class A				A0		1/20	
Material	Color	Coating	Heat Treatment	Hardness	SYM Part No	Weight	
Part/Assembly Name					Part No	Sheet	
Foundation Plan Assembly Area						1/1	